DPR2019-0007
DPR2019-0008

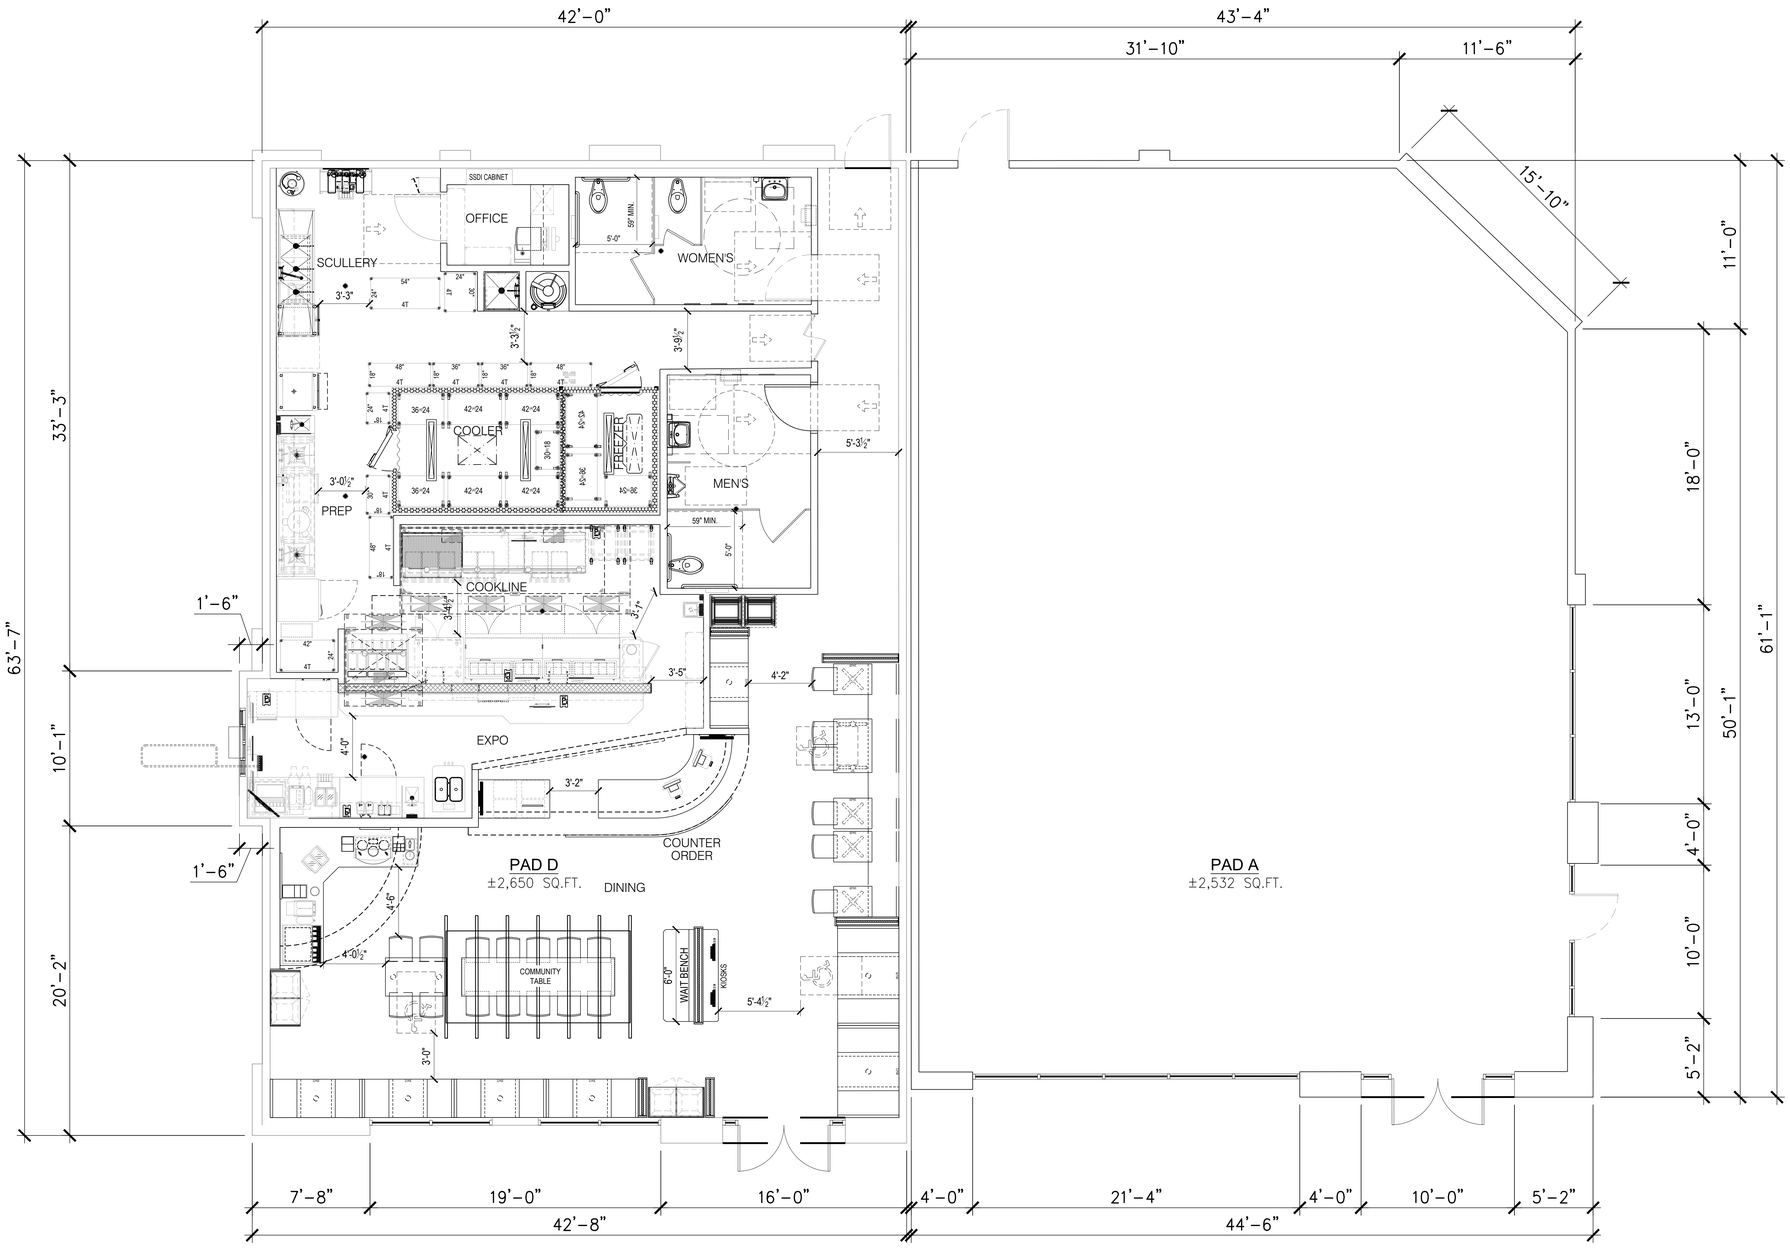

PAD A & D - FLOOR PLAN
SCALE: 1/4" = 1'-0"

NORTH

EXHIBIT C

PM DESIGN
Architectural Solutions Group
38 EXECUTIVE PARK
SUITE 310
IRVINE, CA 92614
Contact: Jeff Liederman
(949) 430-7051
jliederman@pmdginc.com
Ken McCracken, Architect

Seal

MARK	DATE	REVISION
1	2019-05-29	PRELIMINARY SITE PLAN
2	2019-08-14	PRECISE SITE PLAN
3	2019-09-23	REVISED PRECISE SITE PLAN
4	2020-02-05	3RD DESIGN REVIEW BOARD SUBMITTAL
5		
6		
7		
8		

COSTANZO INVESTMENTS, LLC
PARKRIDGE AVE. & MAIN STREET
135 W. PARKRIDGE AVE
CORONA, CA 92880

DPR2019-0007
DPR2019-0008

Project Number
CZO19001

Sheet Name
PAD A & D
FLOOR PLANS

Sheet Number
A1.0a

M:\COSTANZO INVESTMENTS, LLC\CZO19001.0 NORTH CORONA\01-DRAWINGS CURRENT\01 ARCHITECTURAL\02 PLANNING\CZO19001_A1.0A FP.DWG 6/11/2020 2:40 PM BETHANY KAUN