PRODUCED BY AN AUTODESK EDUCATIONAL PRODUCT

PROJECT SUMMARY

LOT AREA:	APPROX. 105,755 S.F. – 2.43 ACRES
ZONING:	C–3
GENERAL PLAN:	G–C

BUILDING AREAS

BUILDING 1 – MARKET & CAFE:	8,000 S.F.
BUILDING 2 – CAR WASH:	1,200 S.F.

PARKING REQUIREMENTS

BUILDING 1 @ 1 PER 250 SF:	32 SPACES RQD
BUILDING 2 @ 10 SPACES REQUIRED:	10 SPACES RQD

PARKING PROVIDED

TOTAL STANDARD SPACE:	34 SPACES
TOTAL EV CHARGING SPACES:	40 SPACES
TOTAL VAN CHARGING SPACES:	12 SPACES
TOTAL CAR WASH FINISHING SPACES:	3 SPACES
TOTAL PARKING REQUIRED:	42 SPACES RQD
TOTAL PARKING PROVIDED:	89 SPACES
PARKING RATIO PROVIDED:	11.13 SPACES PER 1,000 S.F.

CONSULTANTS

OWNER
ROVE CORONA CA004, LLC
2060 PLACENTIA AVENUE #C3
COSTA MESA, CA 92627
PHONE: (949) 350–6808
CONTACT: MATT STOWE

ARCHITECT
PERUZZI ARCHITECTS
8800 VENICE BLVD SUITE 317
LOS ANGELES, CA 90034
PHONE: (310) 838–9766
CONTACT: JOHN PERUZZI

CIVIL ENGINEER
CARUSO TURLEY SCOTT
5301 N. COMMERCE AVE, STE H
MOORPARK, CA 93021
PHONE: (805) 523–0100
CONTACT: KEVIN GARRITY

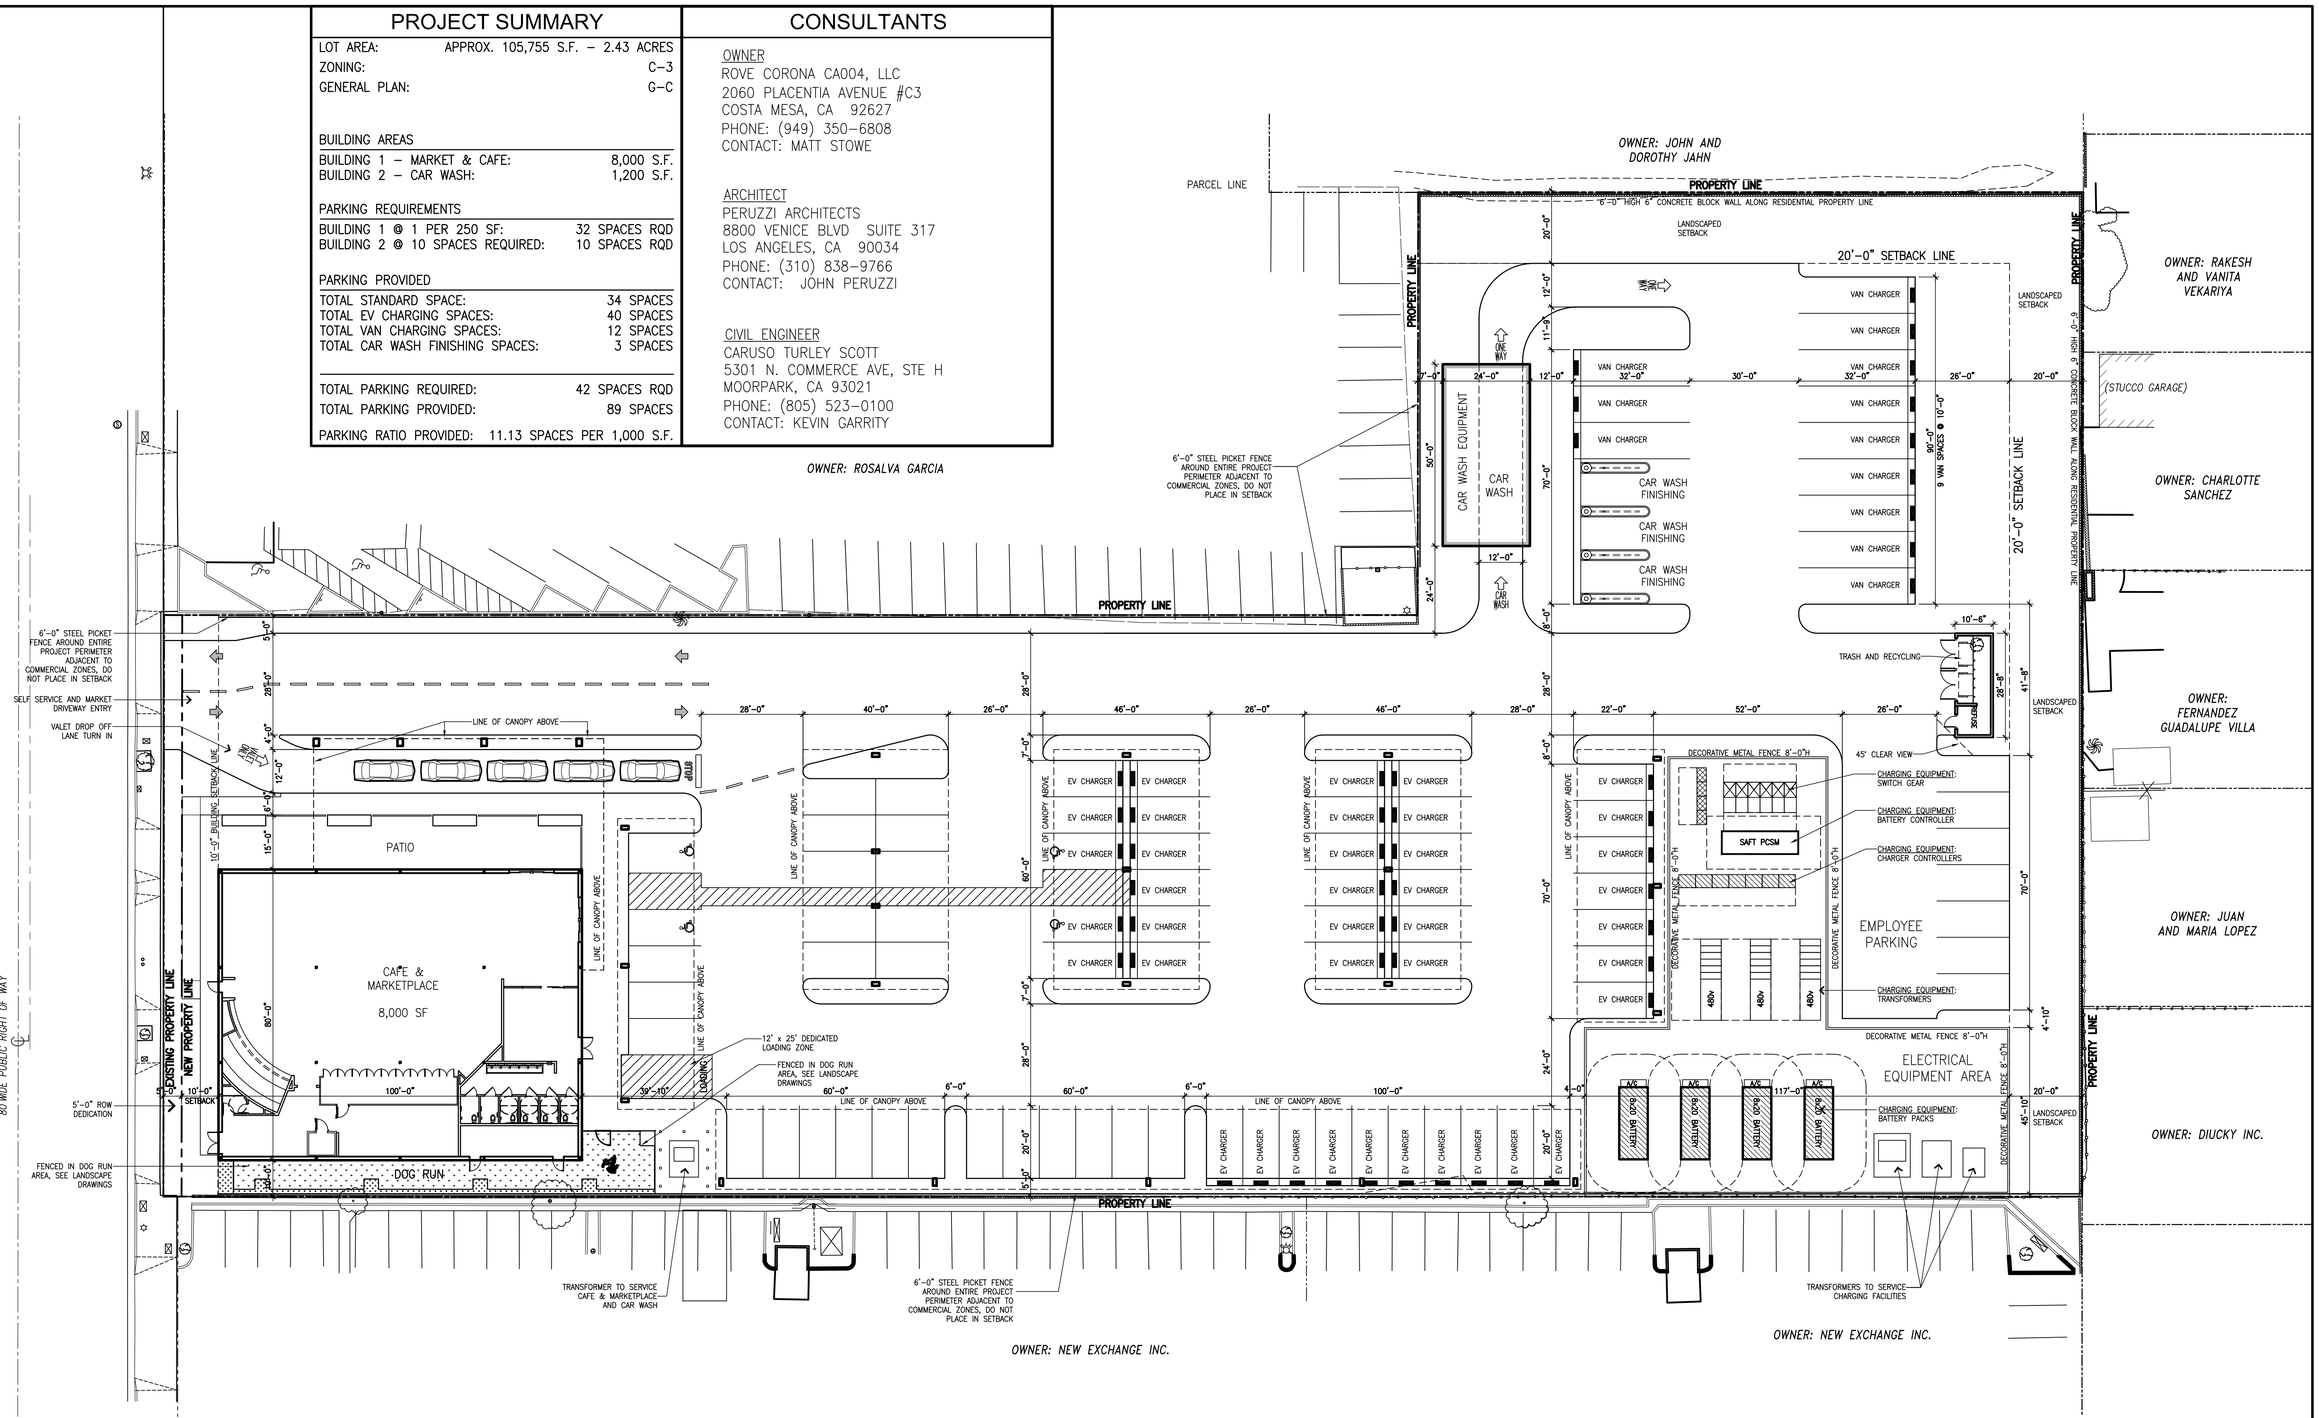

1 PROPOSED SITE PLAN
SCALE: 1" = 20'-0"

EXHIBIT 2

PERUZZI ARCHITECTS
8800 VENICE BLVD #317
LOS ANGELES, CA 90034
TEL 310 . 838 . 9766
WWW.PERUZZIARCHITECTS.COM

ARCHITECTS SEAL

DATE OF SEAL

THIS DESIGN AND DRAWING IS THE PROPERTY OF PERUZZI ARCHITECTS AND IS PROTECTED BY COPYRIGHT. IT IS SUBMITTED AS A RESTRICTIVE AND CONFIDENTIAL DISCLOSURE THAT MAY NOT BE USED OR REPRODUCED WITHOUT THE WRITTEN CONSENT OF PERUZZI ARCHITECTS.

THIS DRAWING REPRESENTS A PRELIMINARY DESIGN UNTIL SUCH TIME AS THE ARCHITECT HAS AFFIXED HIS SEAL AND SIGNATURE HERETO.

REVISIONS:

NO.	DATE

ROVE
1341 W 6th STREET
CORONA, CA 92882

ROVE CORONA - SITE PLAN

PROJECT NUMBER:	199-003-10
DRAWING DATE:	MAY . 11 , 2022
DRAWING SCALE:	AS INDICATED
DRAWN BY:	JP

A.101