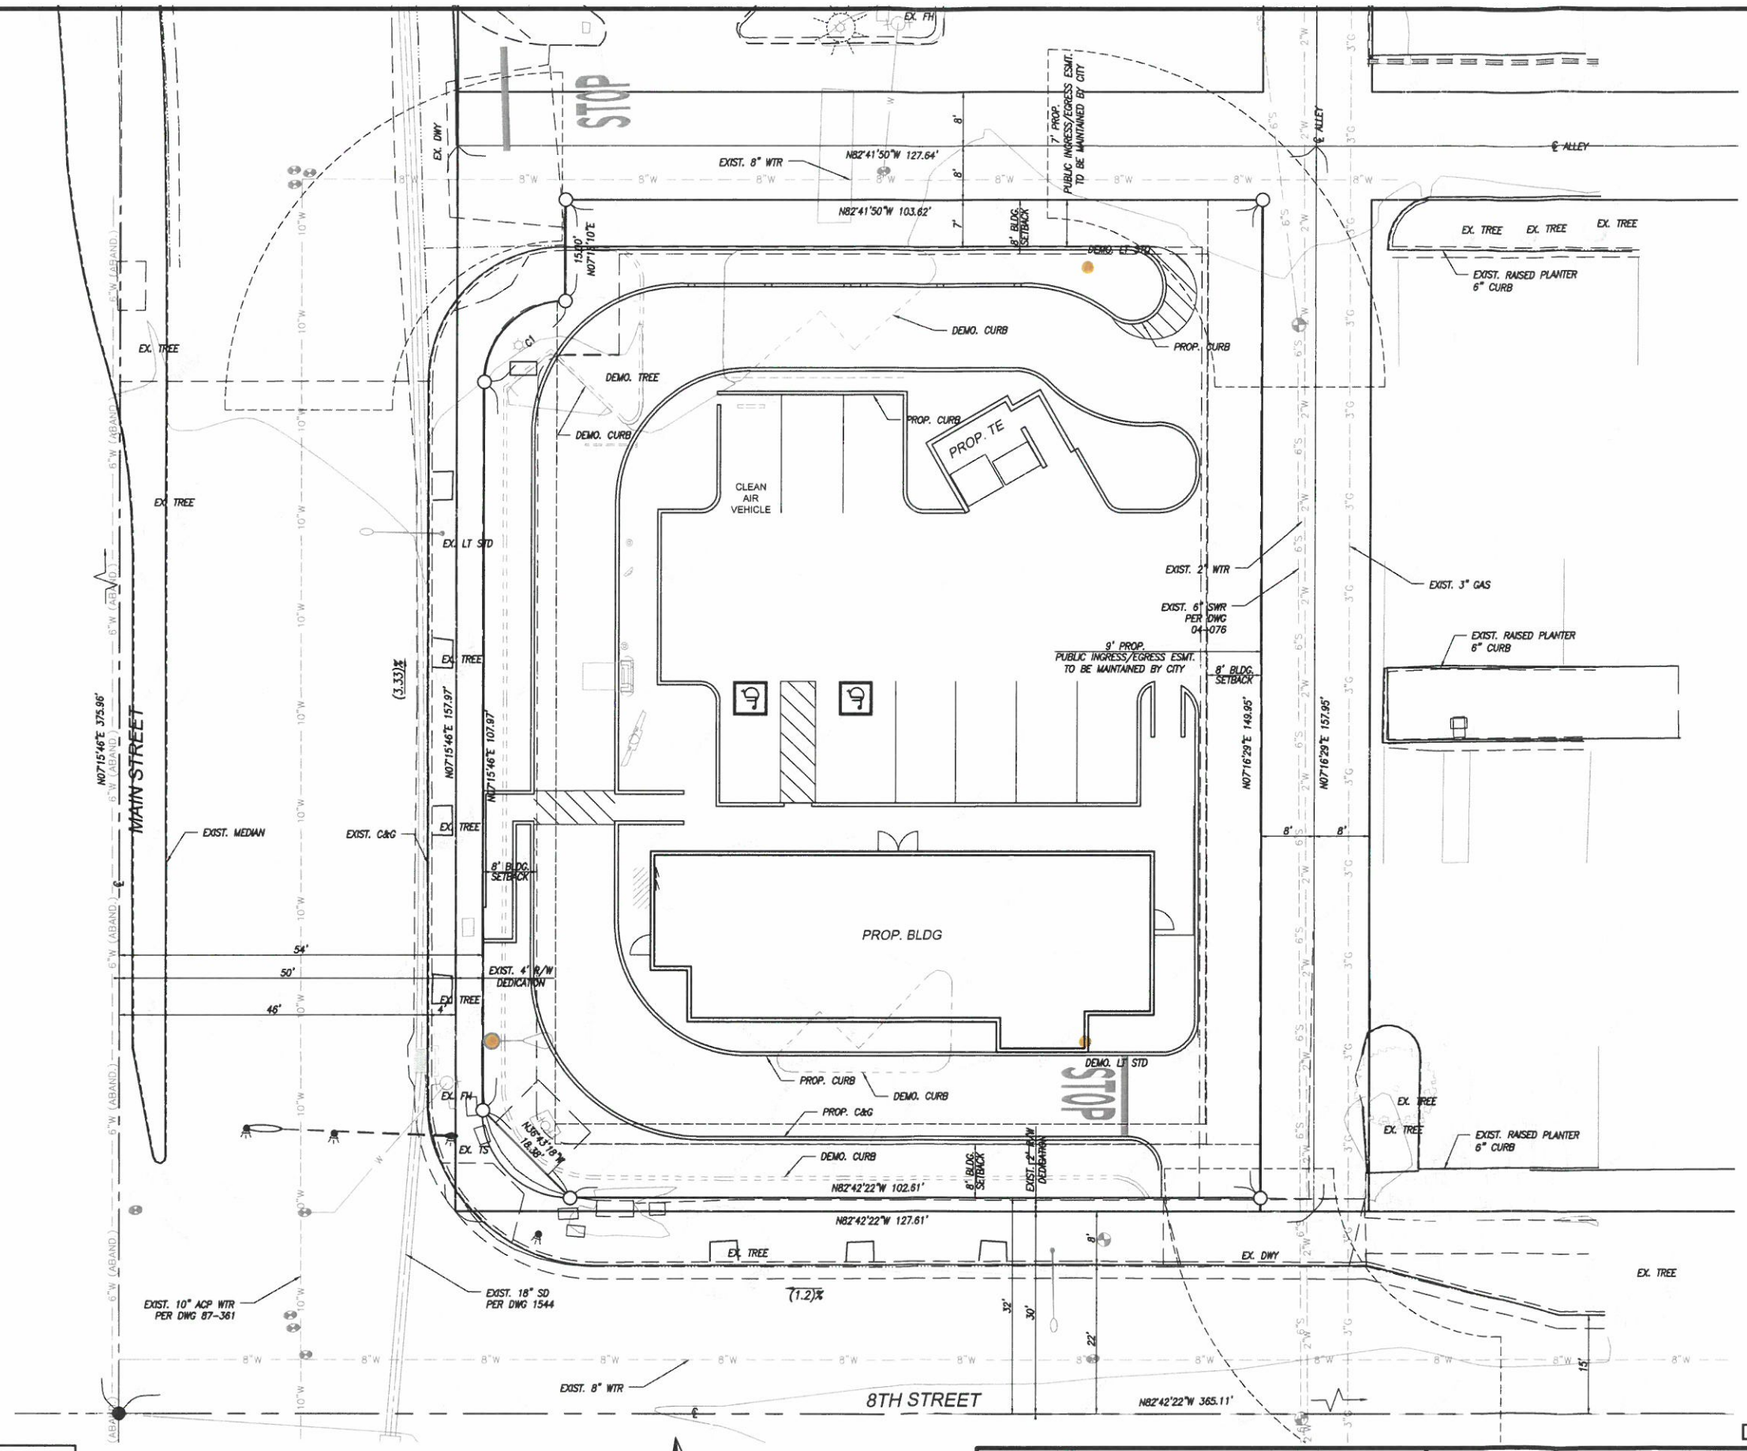


| CURVE TABLE | | | | |
|---|---|---|---|---|
| NO. | RADIUS | Δ | LENGTH | TANGENT |
| C1 | 12.00' | 90°02'23" | 18.86' | 12.01' |
| C2 | 13.00' | 89°58'08" | 20.41' | 12.99' |

SCALE 1" = 10'

PREPARED BY:

ARMSTRONG & BROOKS CONSULTING ENGINEERS
PLANNING - INFRASTRUCTURE - SITE DEVELOPMENT - WATER RESOURCES
1350 E. CHASE DRIVE - CORONA - CA - 92881
P: 951 - 372 - 8400 F: 951 - 372 - 8430

REGISTERED PROFESSIONAL ENGINEER DENNIS C. ARMSTRONG No. C48758 Exp. 9/30/18 CIVIL STATE OF CALIFORNIA

CITY OF CORONA

PARCEL MAP NO. 37748

SHEET 2 OF

DATE PREPARED: 4/26/2019

EXHIBIT C