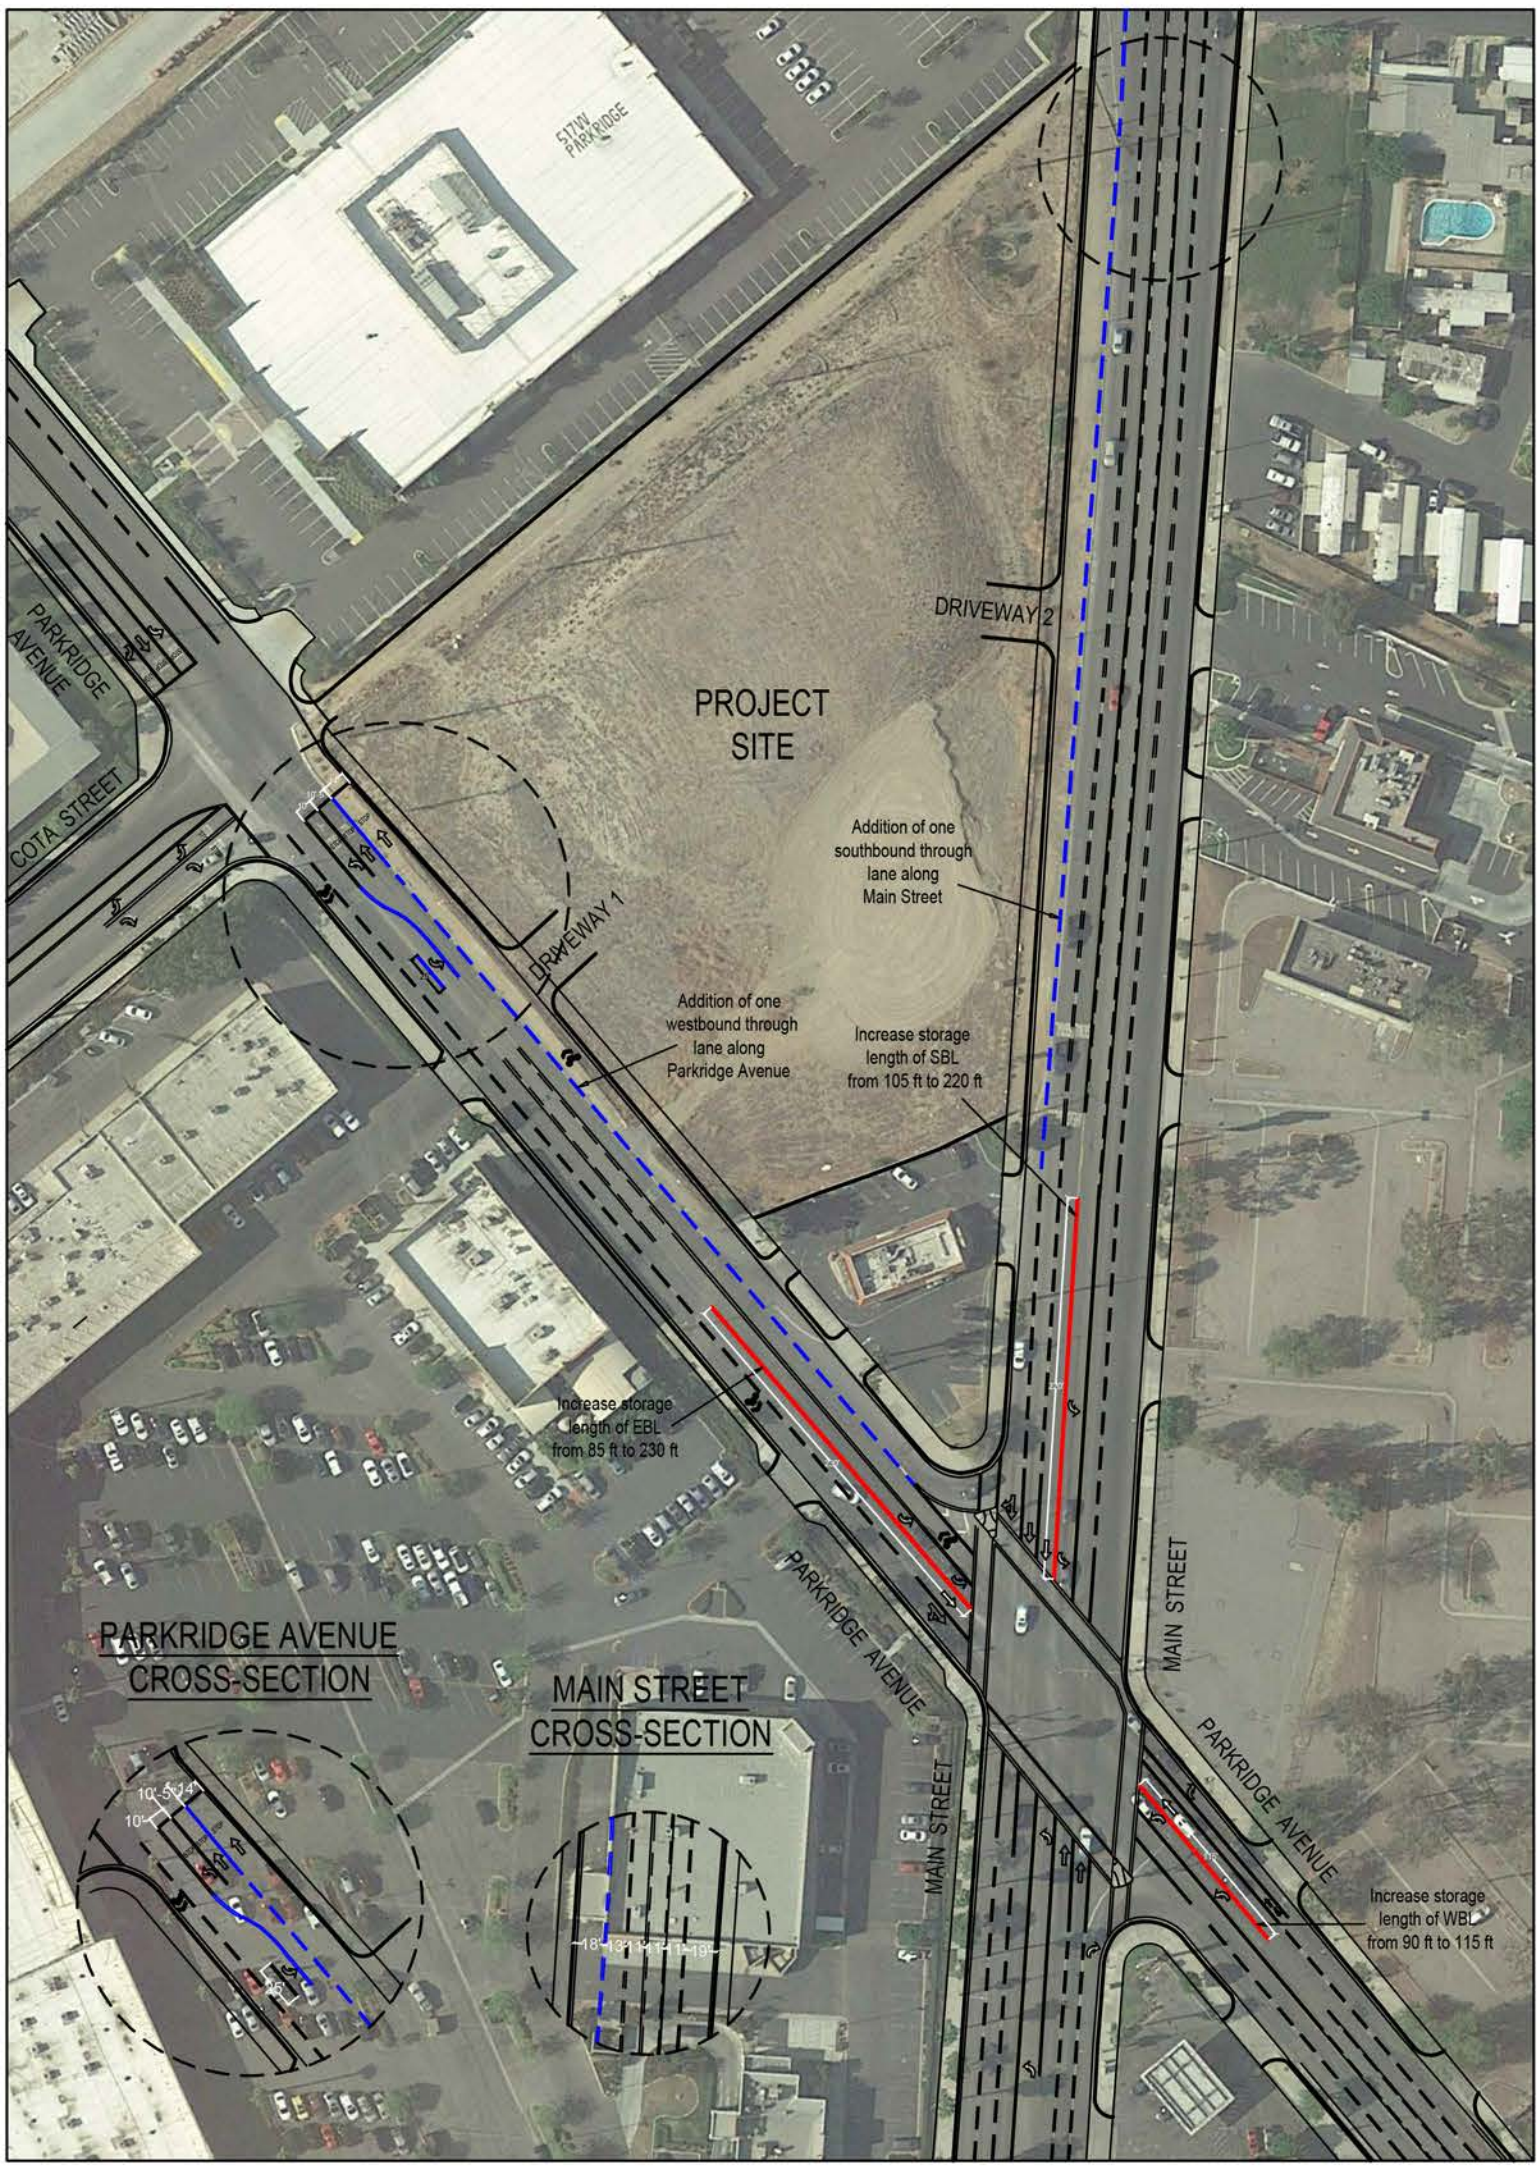

LSA

LEGEND

- Existing
- Project Design Features
- Proposed Mitigation

N

0 55 110
FEET

FIGURE 3-3

Corona Commercial Project
Traffic Impact Study

Conceptual Striping Plan

I:\CZI1902\Reports\Traffic\fig3-3_Striping Plan_06-29-2020.psd

EXHIBIT J