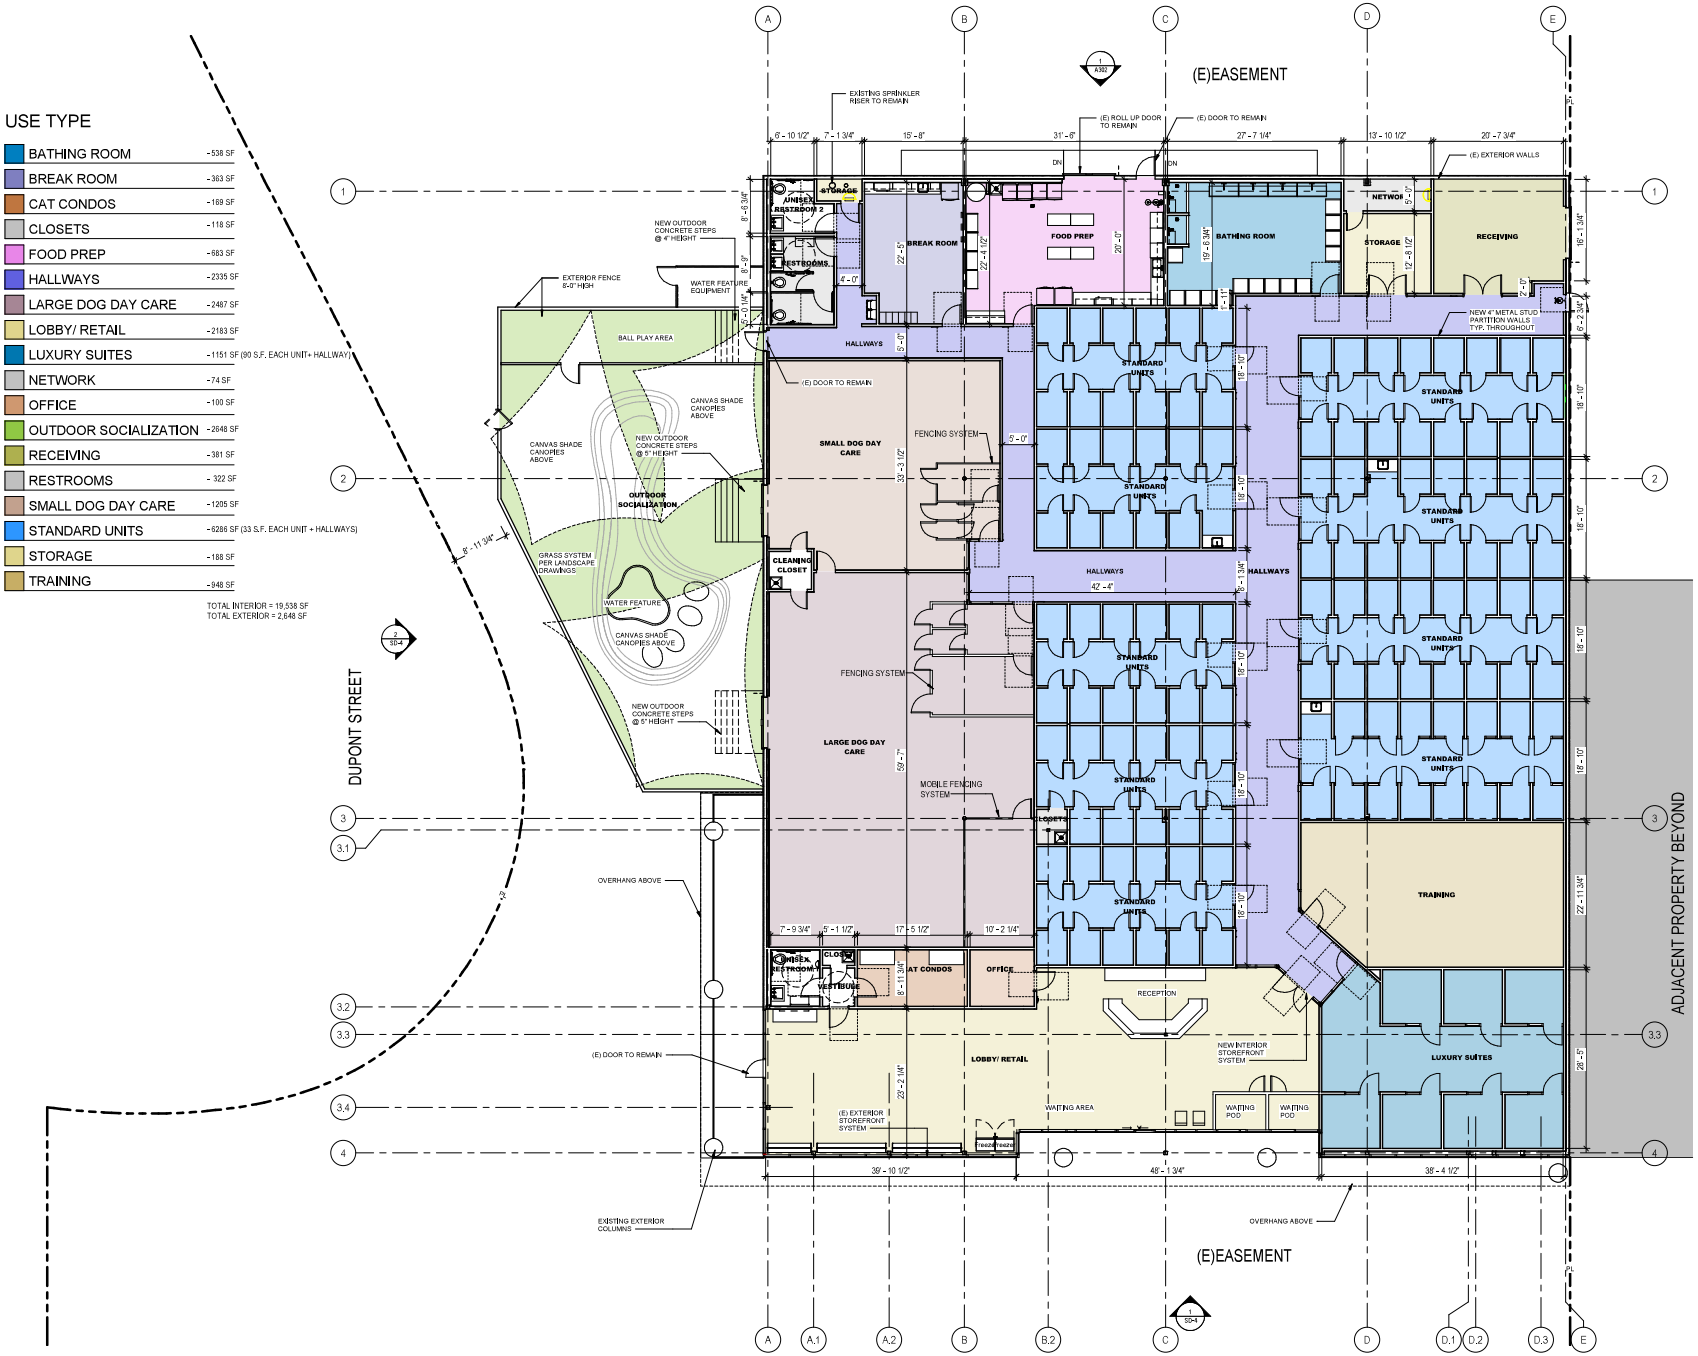

NADEL

NADEL STUDIO ONE INC
1990 S. BUNDY DRIVE
SUITE 400
LOS ANGELES, CA 90025
T. 310.826.2100
F. 310.826.0182
WWW.NADELARC.COM

LOS ANGELES
LAS VEGAS
PHOENIX

PROFESSIONAL STAMP(S):

CONSULTANT(S):

SMART PARKE

SMART PARKE

24334 EL TORO RD
LAGUNA WOODS, CA 92653

PROJECT:
SMART PARKE - CORONA

284 DUPONT ST., SUITE 180-190
CORONA, CA 92879

PUBLIC AGENCY SUBMITTAL:
ISSUED FOR BIDDING: N/A
ISSUED FOR CONSTRUCTION: N/A

REVISIONS:
ISSUE DESCRIPTION:

NO.	DESCRIPTION	DATE

NADEL-PROJECT No.: 22083
PROJECT DATE: 11/18/2022

ISSUE: CONDITIONAL USE PERMIT

DA/QC REVIEW	REVIEWER	DATE

PA:

FLOOR PLAN

SD-3

OVERAL FLOOR PLAN - CUP

SCALE 1

G:\2022\22083 Smart Parke - Corona\2.0 Documentation\2.3 CD\V2.31 Revit\22083 - Smart Parke - Madina.rvt

11/18/2022 3:50:39 PM

30x42

ALL DRAWINGS AND WRITTEN MATERIAL APPEARING HEREIN CONSTITUTE THE ORIGINAL AND UNPUBLISHED WORK OF THE ARCHITECT AND THE SAME MAY NOT BE DUPLICATED, USED OR DISCLOSED WITHOUT THE WRITTEN CONSENT OF THE ARCHITECT. Copyright NADEL STUDIO ONE INC. ALL RIGHTS RESERVED.

EXHIBIT 3