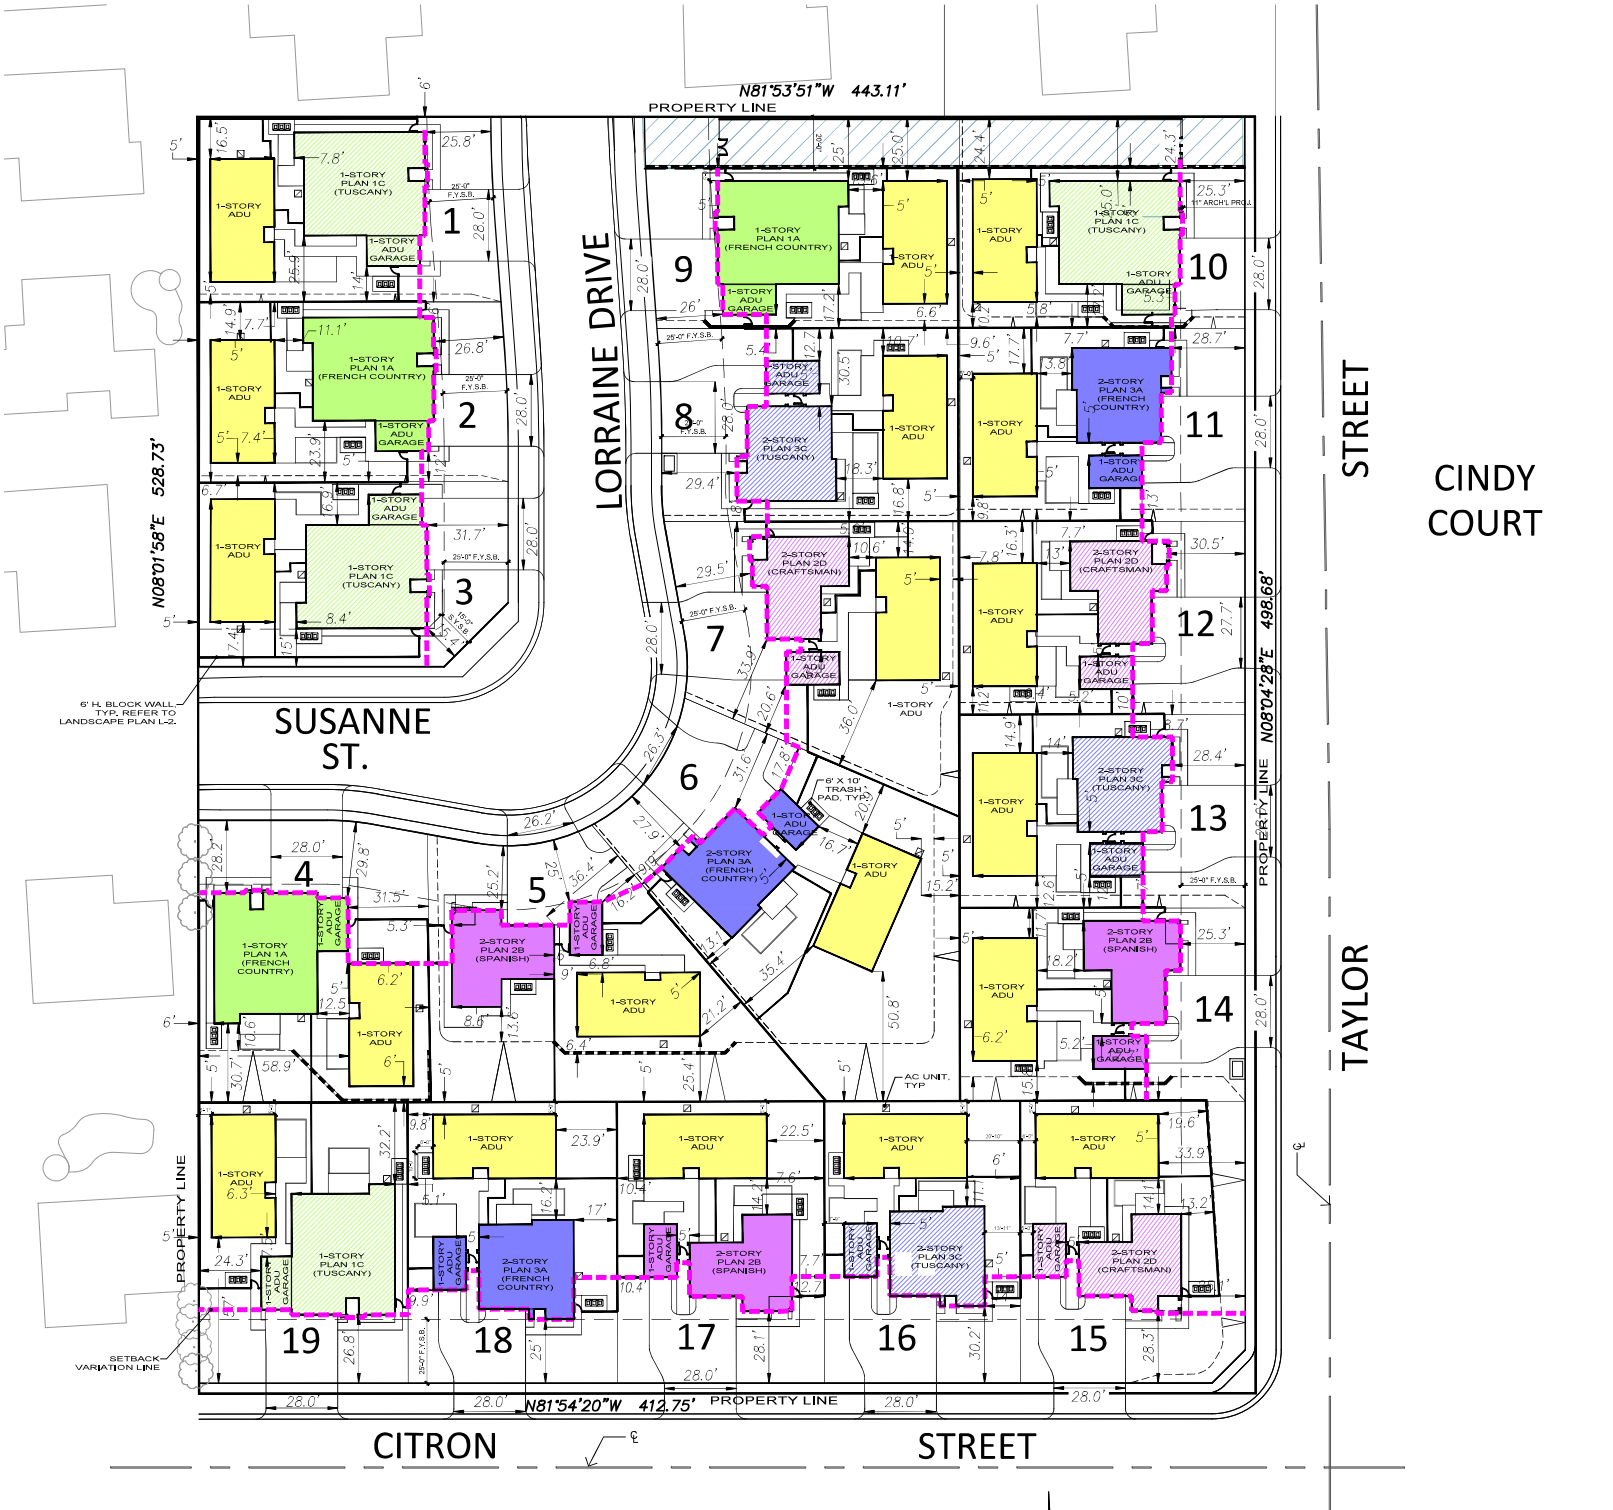

HANNOUCHE ARCHITECTS
JAMES HANNOUCHE, ARCHITECT
©COPYRIGHT
949.261.2070
20250 SW ACACIA ST. #145 NEWPORT BEACH, CA 92660
PROJECT # 2023017 December 12, 2023

CITRON

CORONA, CA

EXHIBIT 2