EXHIBIT D

EASEMENT AREA TO BE RESERVED FOR RADIO ROAD

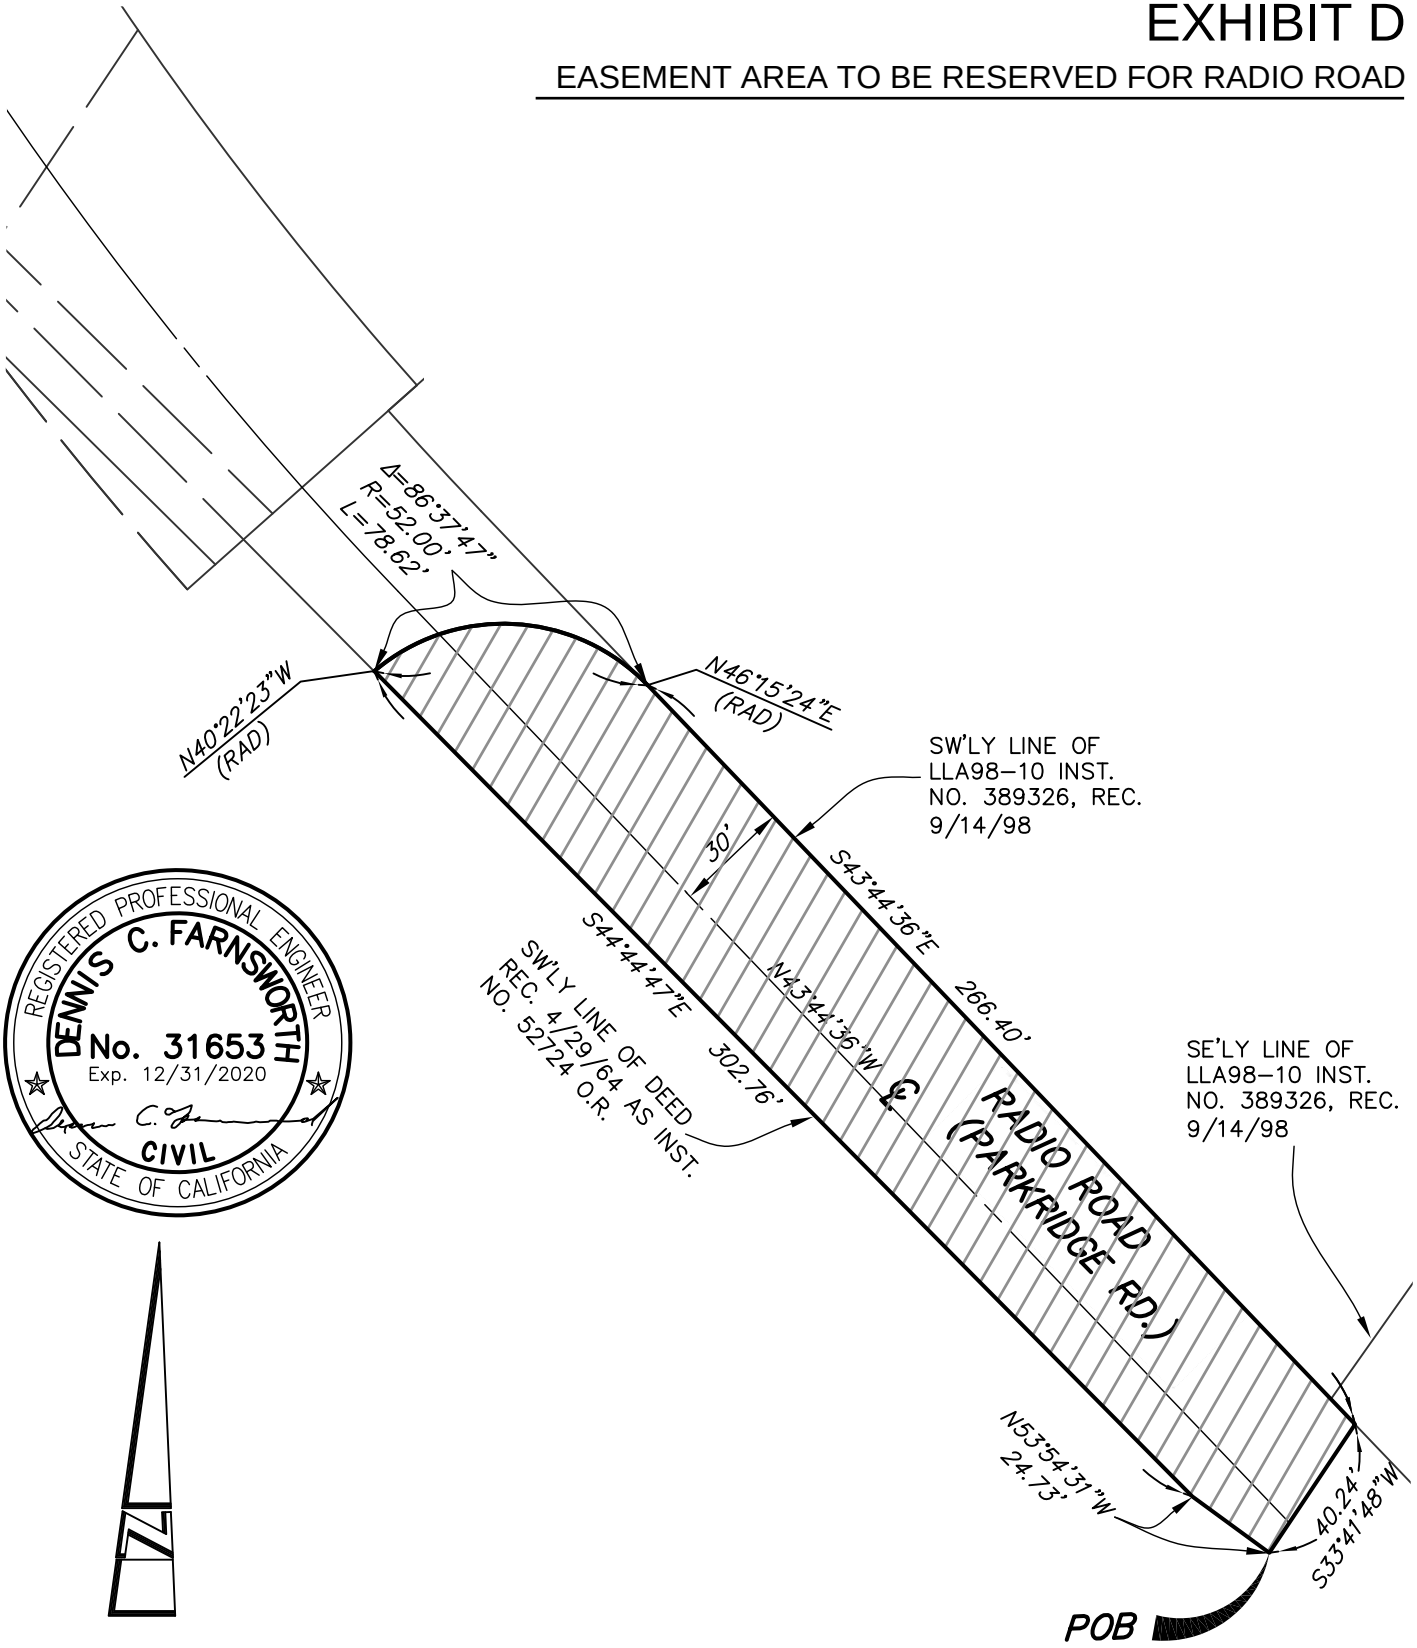

SCALE: 1"=50'

REGISTERED PROFESSIONAL ENGINEER
DENNIS C. FARNSWORTH
No. 31653
Exp. 12/31/2020
CIVIL
STATE OF CALIFORNIA

LEGEND

INDICATES AREA BEING DEDICATED
AREA: 14,275 S.F. (0.33 AC)

LAND DEVELOPMENT DESIGN COMPANY
2313 E. Philadelphia St., Ste. F
ONTARIO, CA 91761
(909) 930-1466
FAX (909) 930-1468
PLANNING • CIVIL • SURVEYING

DATE:	SCALE:	SHEET:	JOB NO.	
3/18/20	1"=50'	1 OF 1	5878	EXHIBIT "B"